CAUTION: IF THIS SHEET IS NOT 30 X42 IT IS A REDUCED PRINT.

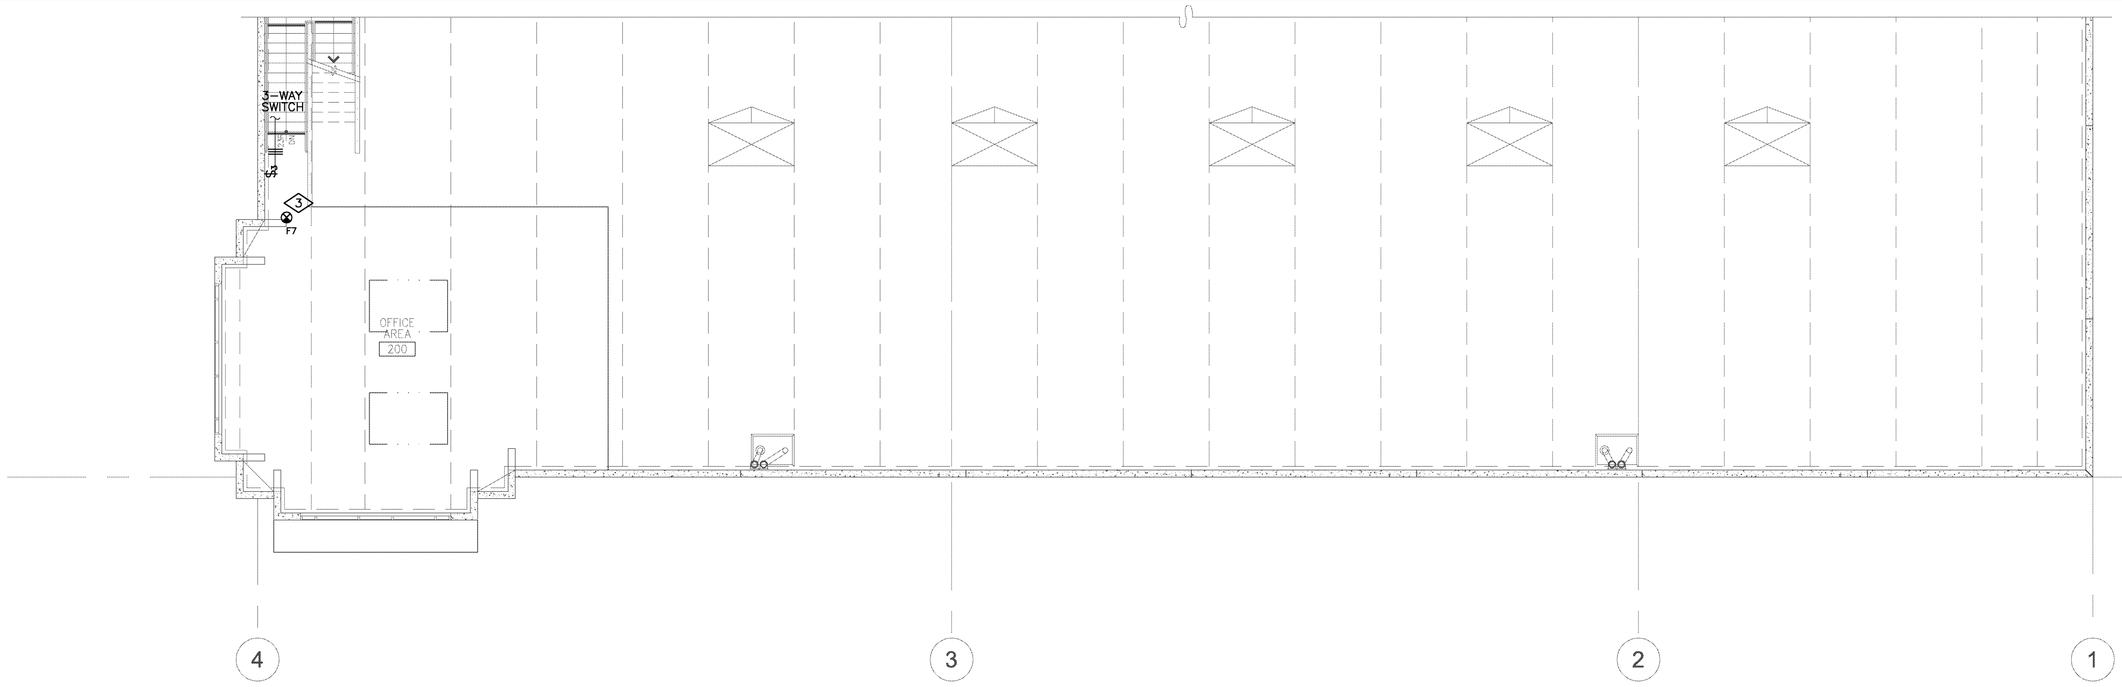

BUILDINGS 9 - MEZZANINE FLOOR PLAN

SCALE: 1/8"=1'-0"

N

GENERAL NOTE:

1. REFER TO ARCHITECTURAL FOR ALL LIGHT FIXTURE LOCATIONS AND FIXTURE TYPES.
2. EXTERIOR RECEPTACLES SHALL BE GFI, WEATHERPROOF TYPE.

KEY NOTES:

1. PROVIDE 24 HOURS, 365 DAYS ASTRONOMICAL TIMECLOCK AND RUN CIRCUIT THROUGH TIMECLOCK CONTROLLED RELAY AS REQUIRED. PROVIDE UNCONTROLLED CIRCUIT CONNECTION TO EXIT SIGN AND EMERGENCY LIGHT FIXTURES AS REQUIRED.
2. SUMP PUMP CONTROL PANEL. PROVIDE CONNECTION TO THE SUMP PUMPS AND SEAL ALL PENETRATION TO THE SUMP PUMP AS REQUIRED. PROVIDE 1/2"C-6#14 CONTROL WIRING TO THE SUMP PUMP WATER LEVEL. REFER TO MANUFACTURING WIRING DIGRAM.
3. CONNECT TO CIRCUIT 'H9-3'.
4. COORDINATE LOCATION OF THE TENANT SIGNAGE, PROVIDE W.P. J-BOX AND 24 HOURS, 365 DAYS ASTRONOMICAL TIMECLOCK AND RUN CIRCUIT THROUGH TIMECLOCK CONTROLLED RELAY AS REQUIRED.

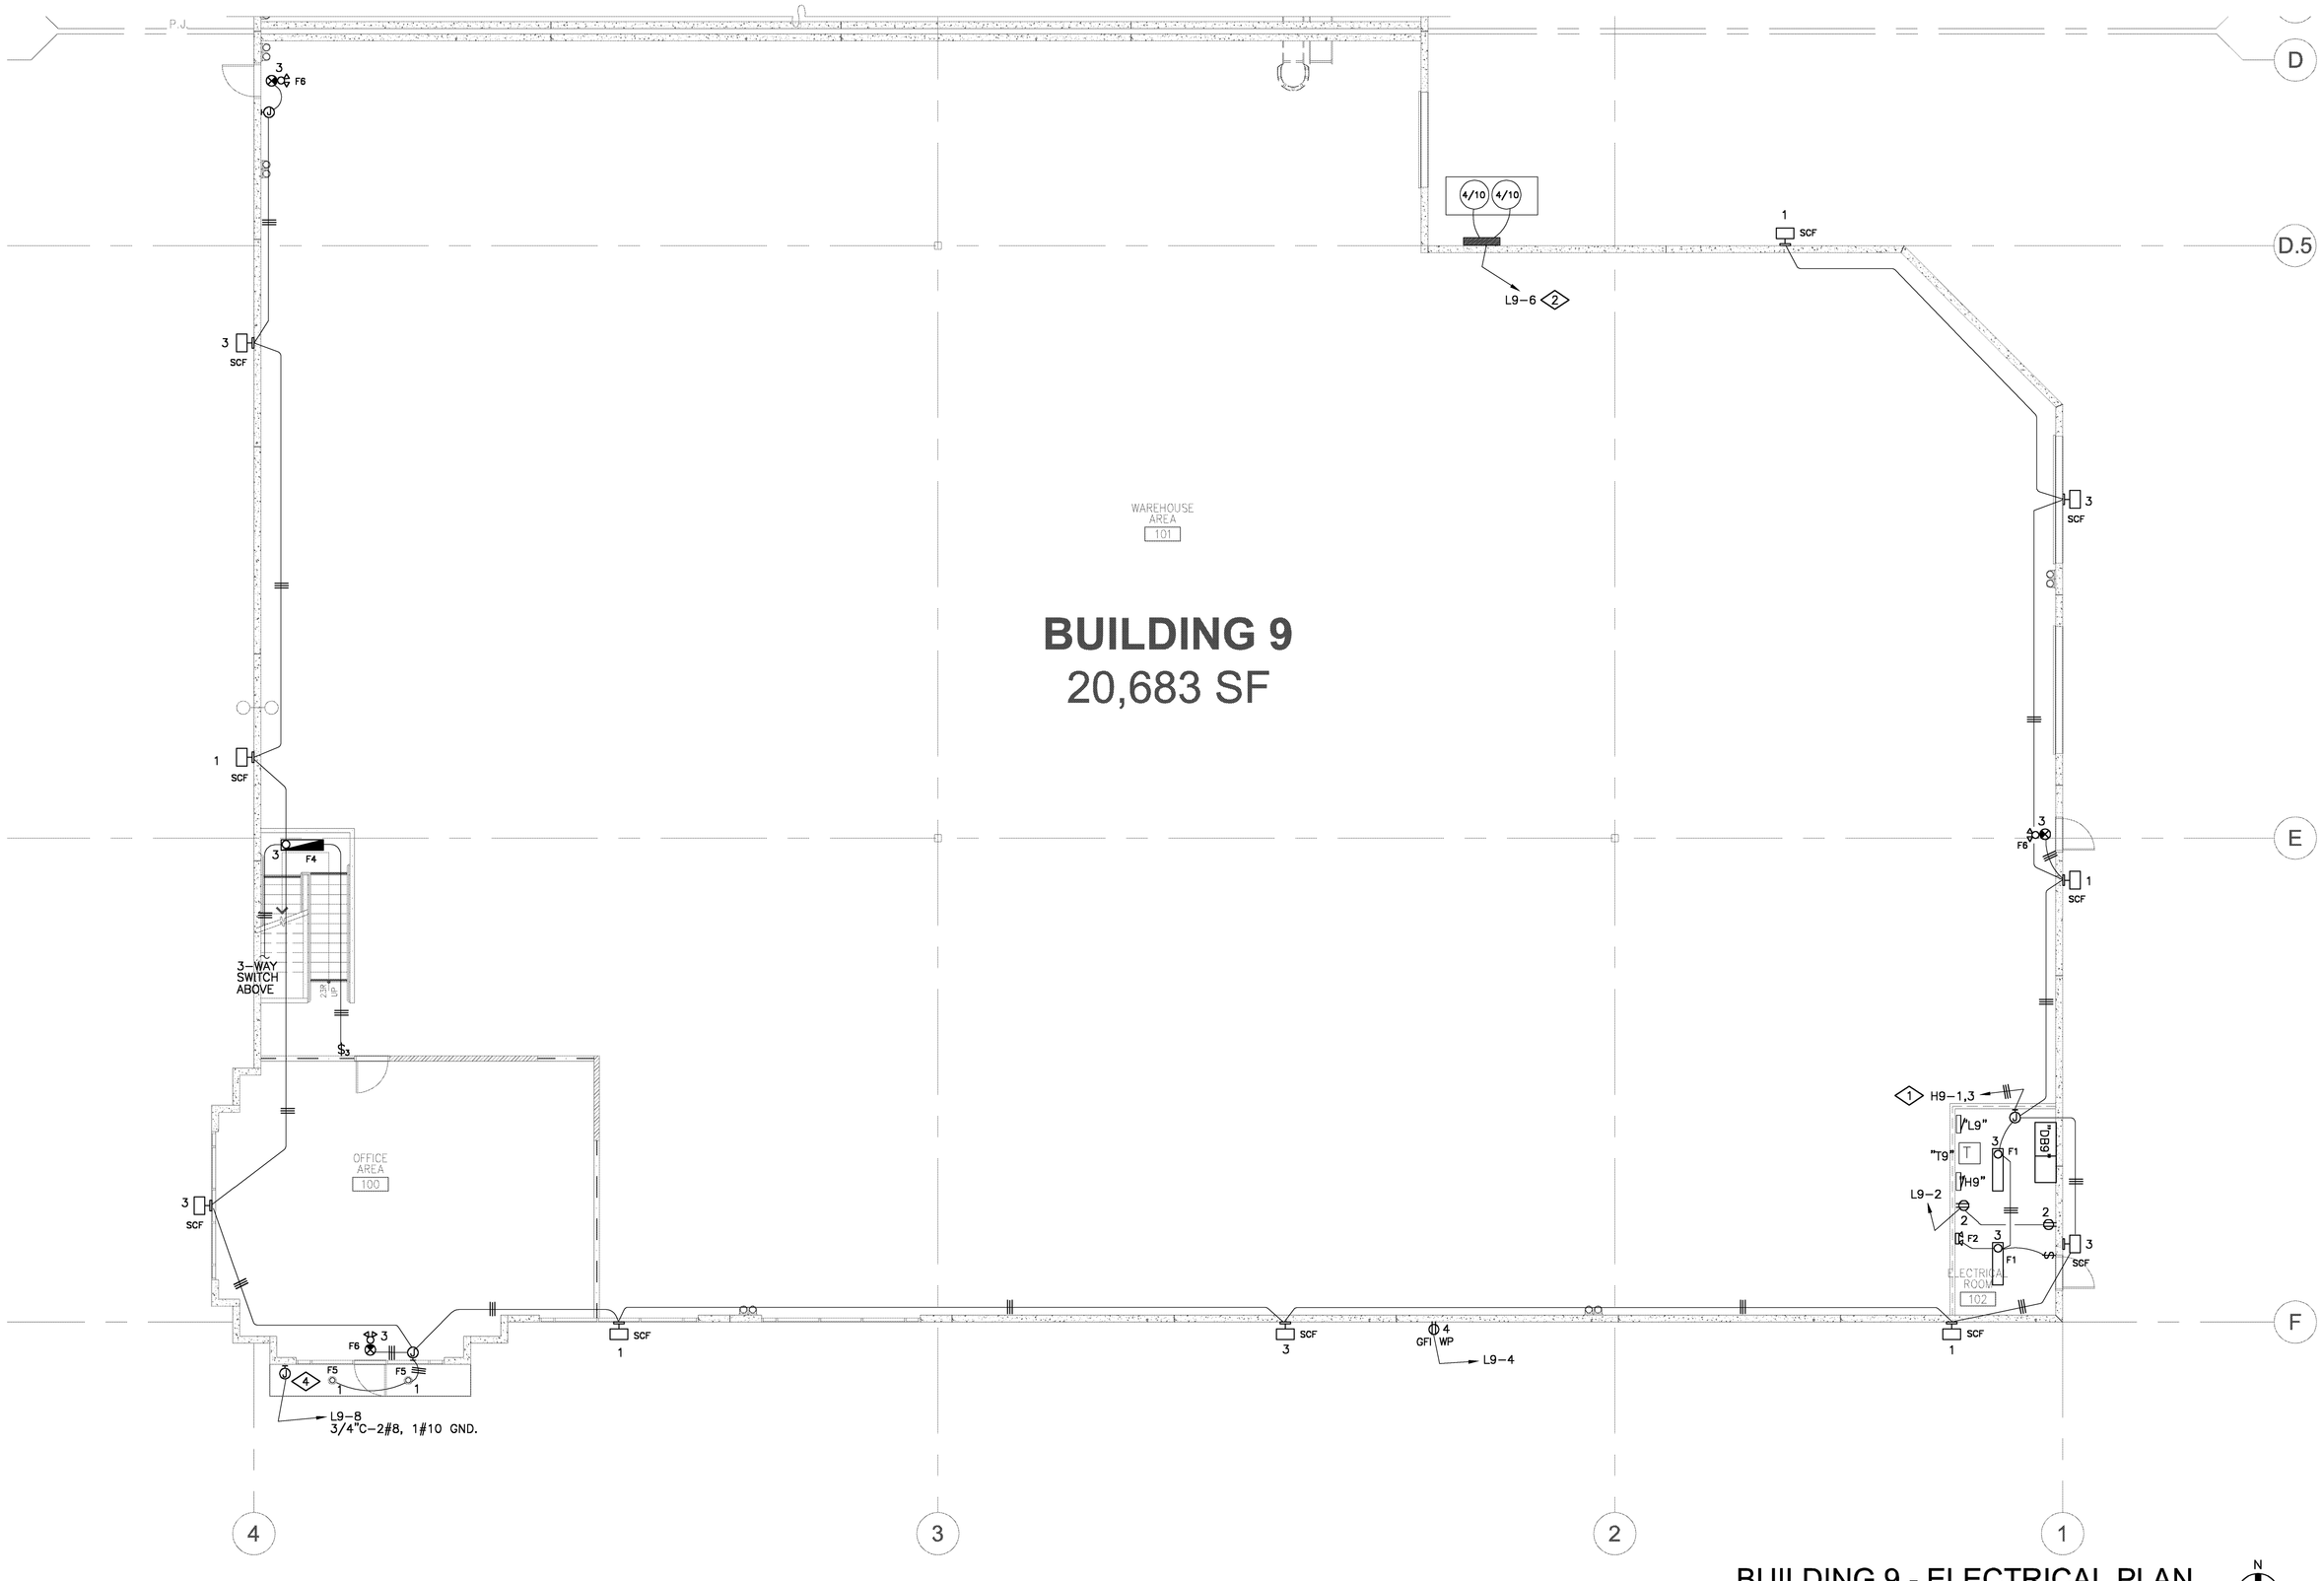

BUILDING 9 - ELECTRICAL PLAN

SCALE: 1/8"=1'-0"

N

KEY PLAN

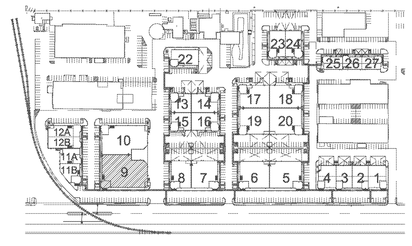

N

NO SCALE

DA #36317292

DAVIDOVICH & ASSOCIATES
Mechanical, Plumbing, Electrical, Life Safety, Energy and Lighting Consulting Engineers
6059 BRISTOL PARKWAY, 2ND FLOOR, CULVER CITY
CALIFORNIA, 90230 TEL 310-348-5101 FAX 310-348-5102

THESE DRAWINGS AND SPECIFICATIONS ARE THE PROPERTY AND COPYRIGHT OF WARE MALCOMB AND SHALL NOT BE USED ON ANY OTHER WORK EXCEPT BY AGREEMENT WITH WARE MALCOMB. WRITTEN DIMENSIONS SHALL TAKE PREFERENCE OVER SCALED DIMENSIONS AND SHALL BE VERIFIED ON THE JOB SITE. ANY DISCREPANCY SHALL BE BROUGHT TO THE NOTICE OF WARE MALCOMB PRIOR TO THE COMMENCEMENT OF ANY WORK.

architecture
planning
interiors
graphics

WARE MALCOMB

irvine
los angeles
northern california
sacramento
san diego
denver
chicago
new jersey

10605 santa monica blvd. suite 150
los angeles, ca 90025
p 310.681.3400 f 310.681.3535

REGISTERED PROFESSIONAL ENGINEER VLADIMIR DAVIDOVICH ELECTRICAL STATE OF CALIFORNIA
E-12756
EXP. 9-30-08

KEARNY REAL ESTATE COMPANY
CENTURY BUSINESS CENTER
PHASE 1 - BUILDINGS 5 THRU 24
HAWTHORNE, CALIFORNIA

BUILDING 9 - ELECTRICAL PLAN

DATE	REMARKS
8-1-06	PLAN CHECK SUBMITTAL
10-6-06	2ND PLAN CHECK SUBMITTAL
11-6-06	OWL/MEP - 1ST PLAN CHECK SUBMITTAL
11-29-06	FIRE DEPARTMENT RE-SUBMITTAL
12-8-06	ADVANCED PRICING SET
2-23-07	CONSTRUCTION SET

PA / PM:	A.H.
DRAWN BY:	D.S.
JOB NO.:	053-014-00

SHEET
E2.6

CASE #:

V:\36317292\elec\dwg\LATEST DWGS\E2.6.dwg